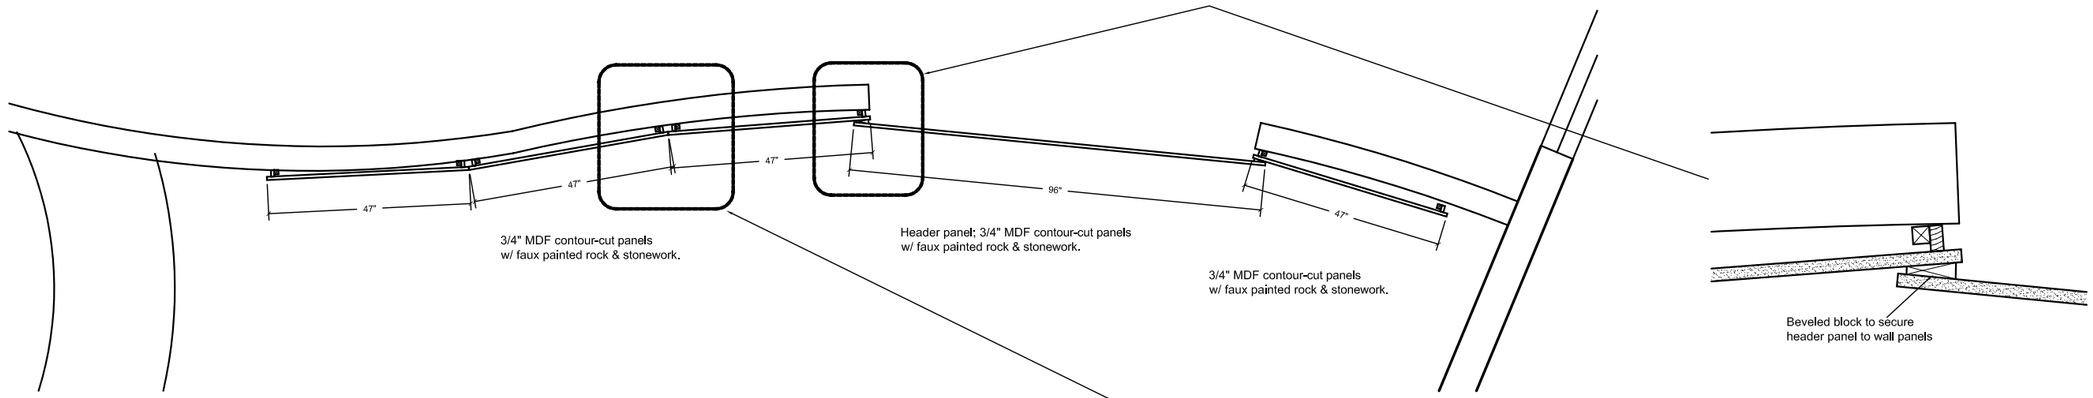

1 / 04 PLAN VIEW @ Entrance
scale: 3/4" = 1'0"

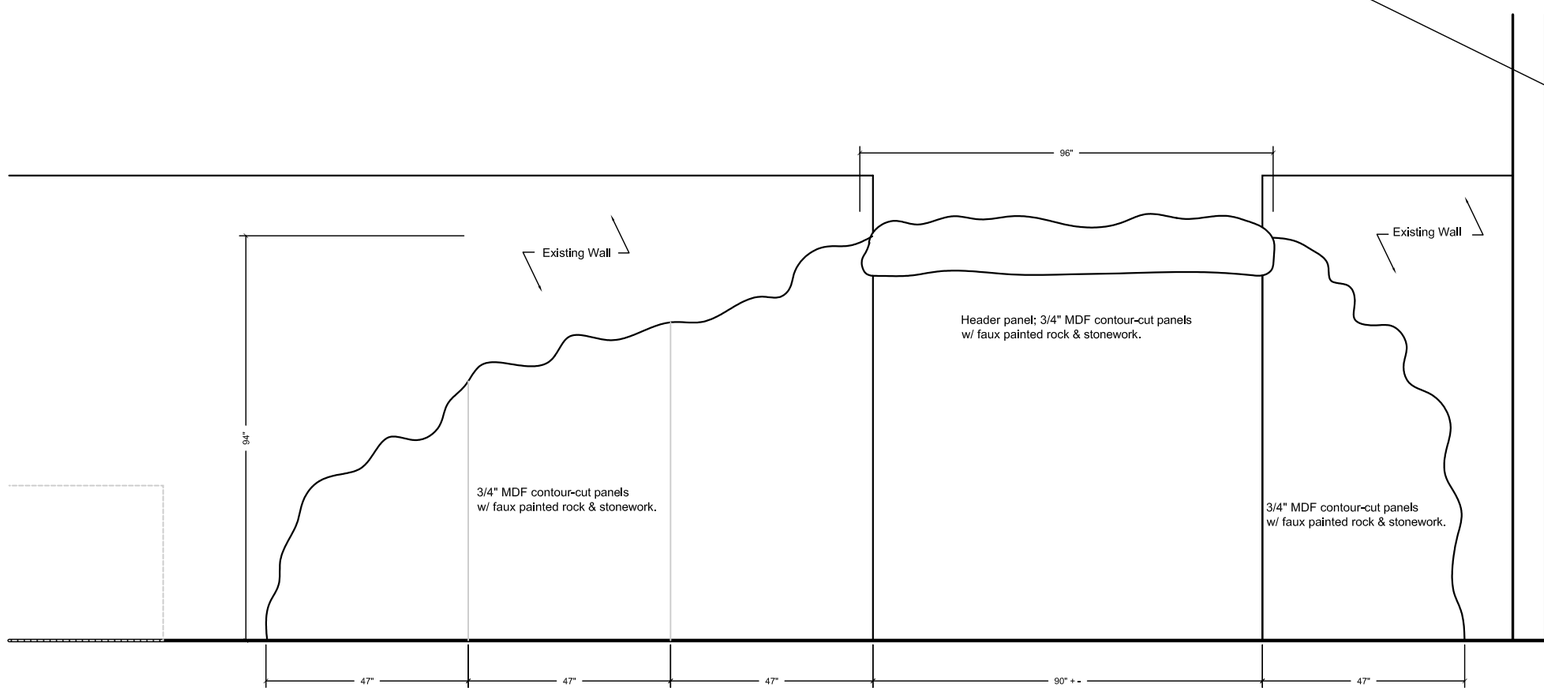

2 / 04 ELEVATION @ Entrance
scale: 3/4" = 1'0"

NOTE TO EXHIBIT FABRICATOR:
Option A - Price all flat panels as faux painted rock & stonework.
Option B - Price as 3-dimensional faux rock & stonework

EXPLUS
INCORPORATED
44156 Mercure Circle, Dulles, VA 20166
Voice (703) 260-0780
Fax (703) 260-0790

General Symbols
Revision Designation
Finish Number / Letter
Revised Area

Approval Stamp

Original Stamp **ORIGINAL**

No.	Date	Issues and Revisions	By	P.D.	Design	P.M.
	12-04-02	Initial Submittal	BMR			
1	4-20-05	Final In-House Revisions	MB		JJM	
2	7-20-05	Final Client Revisions	MB		JJM	

Project Name:
BLUE RIDGE PARKWAY
Visitor Center

Explus Job #:
4818

Sheet Title :
Entrance Wall

Drawing Number :
EX 04

EXPLUS INC. - Dec 07, 2005
Z:\Roanoke - 4818\Updated Blue Ridge Parkway 9.23.05.dwg